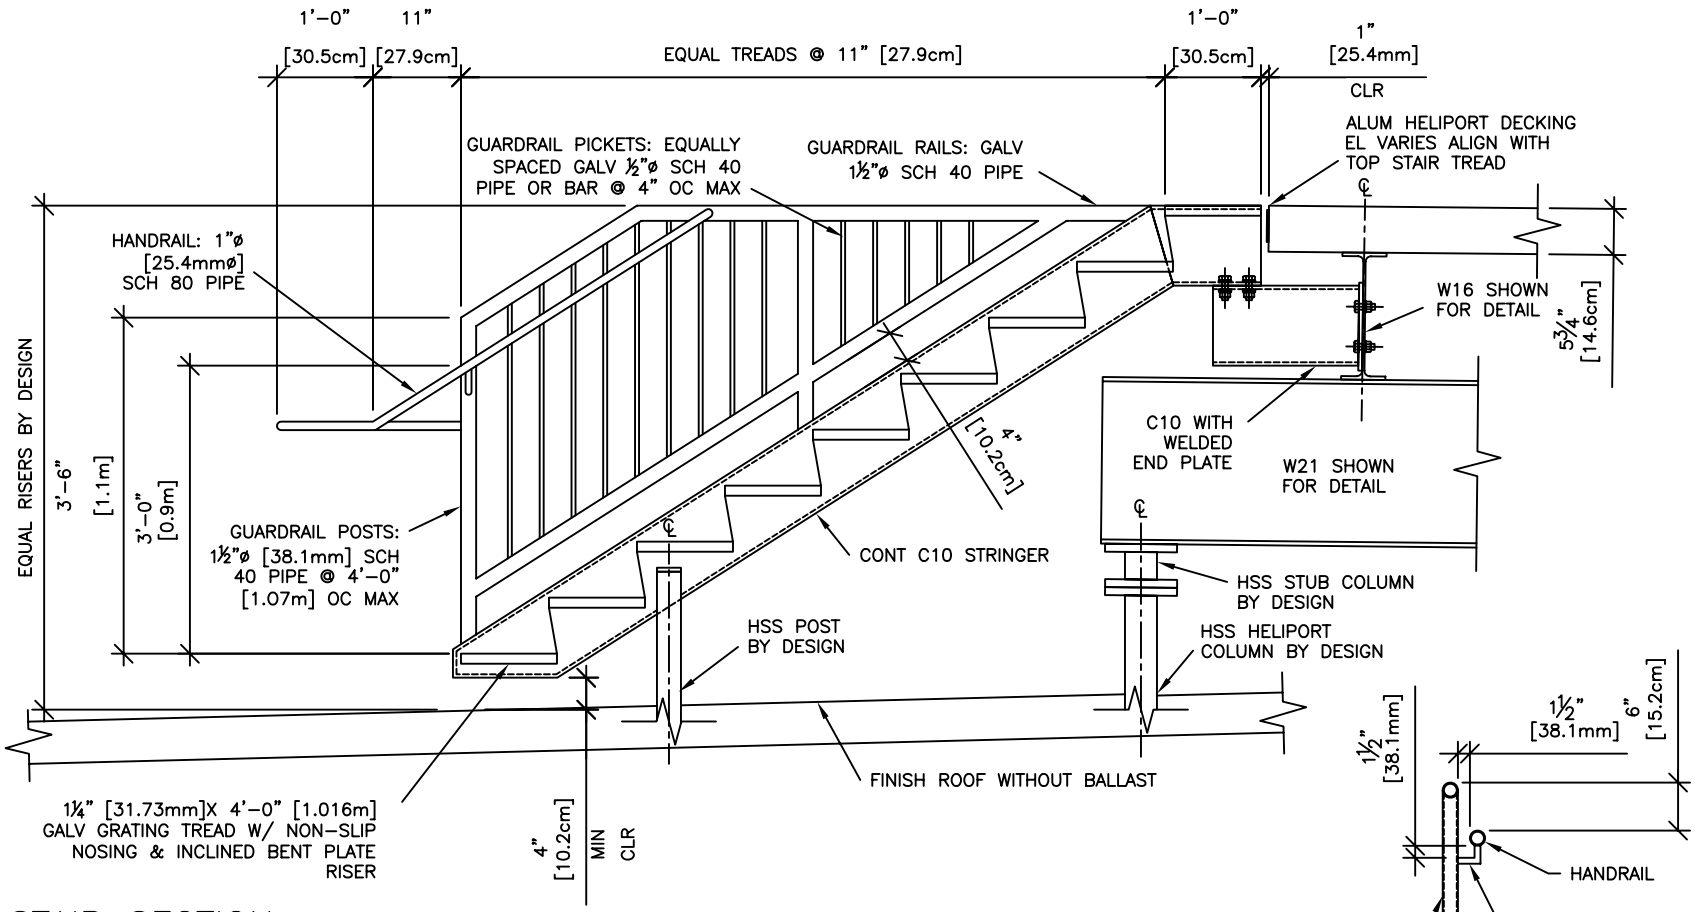

STAIR SECTION

SCALE: 1/2" = 1'–0"

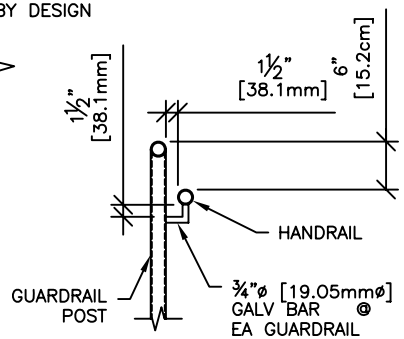

HANDRAIL DETAIL

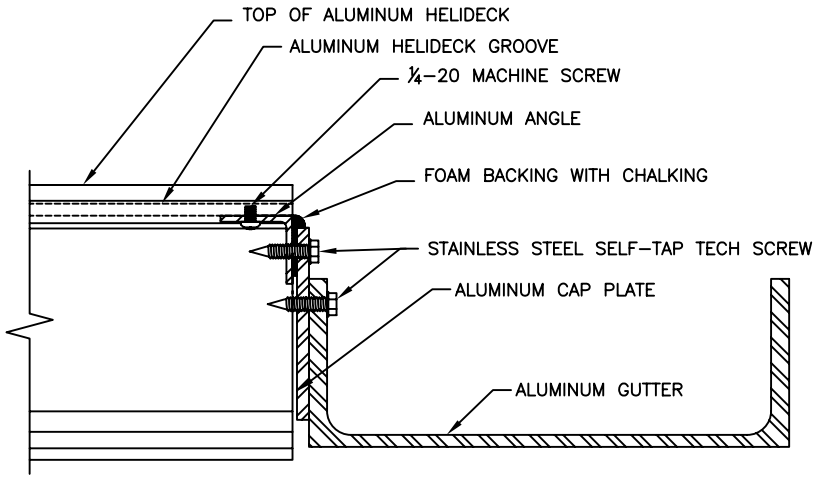

GUTTER DETAIL

SCALE: 3" = 1'–0"

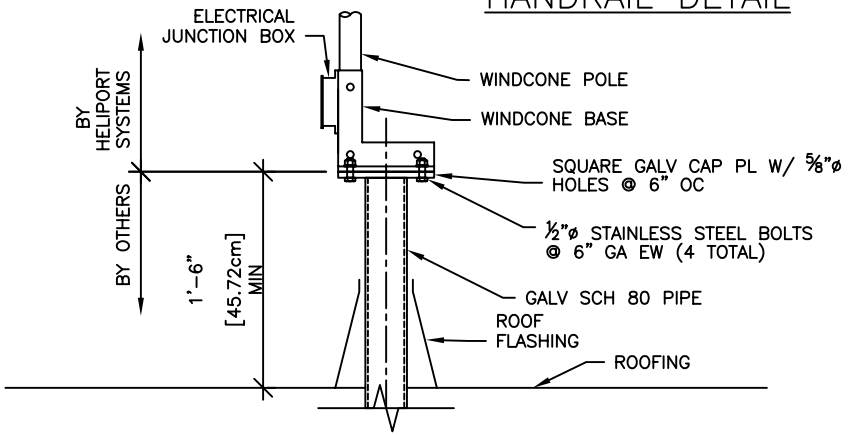

WINDCONE DETAIL

SCALE: 3/4" = 1'–0"

55 Madison Avenue
Suite 150
Morristown, NJ 07960
USA
Voice 1-973-540-0011
Fax 1-973-540-0131
E-mail info@heliport.com
Web www.heliport.com

MODULAR ROOFTOP HELIPORT

MRH–S1

HELIPORT SYSTEMS INC.